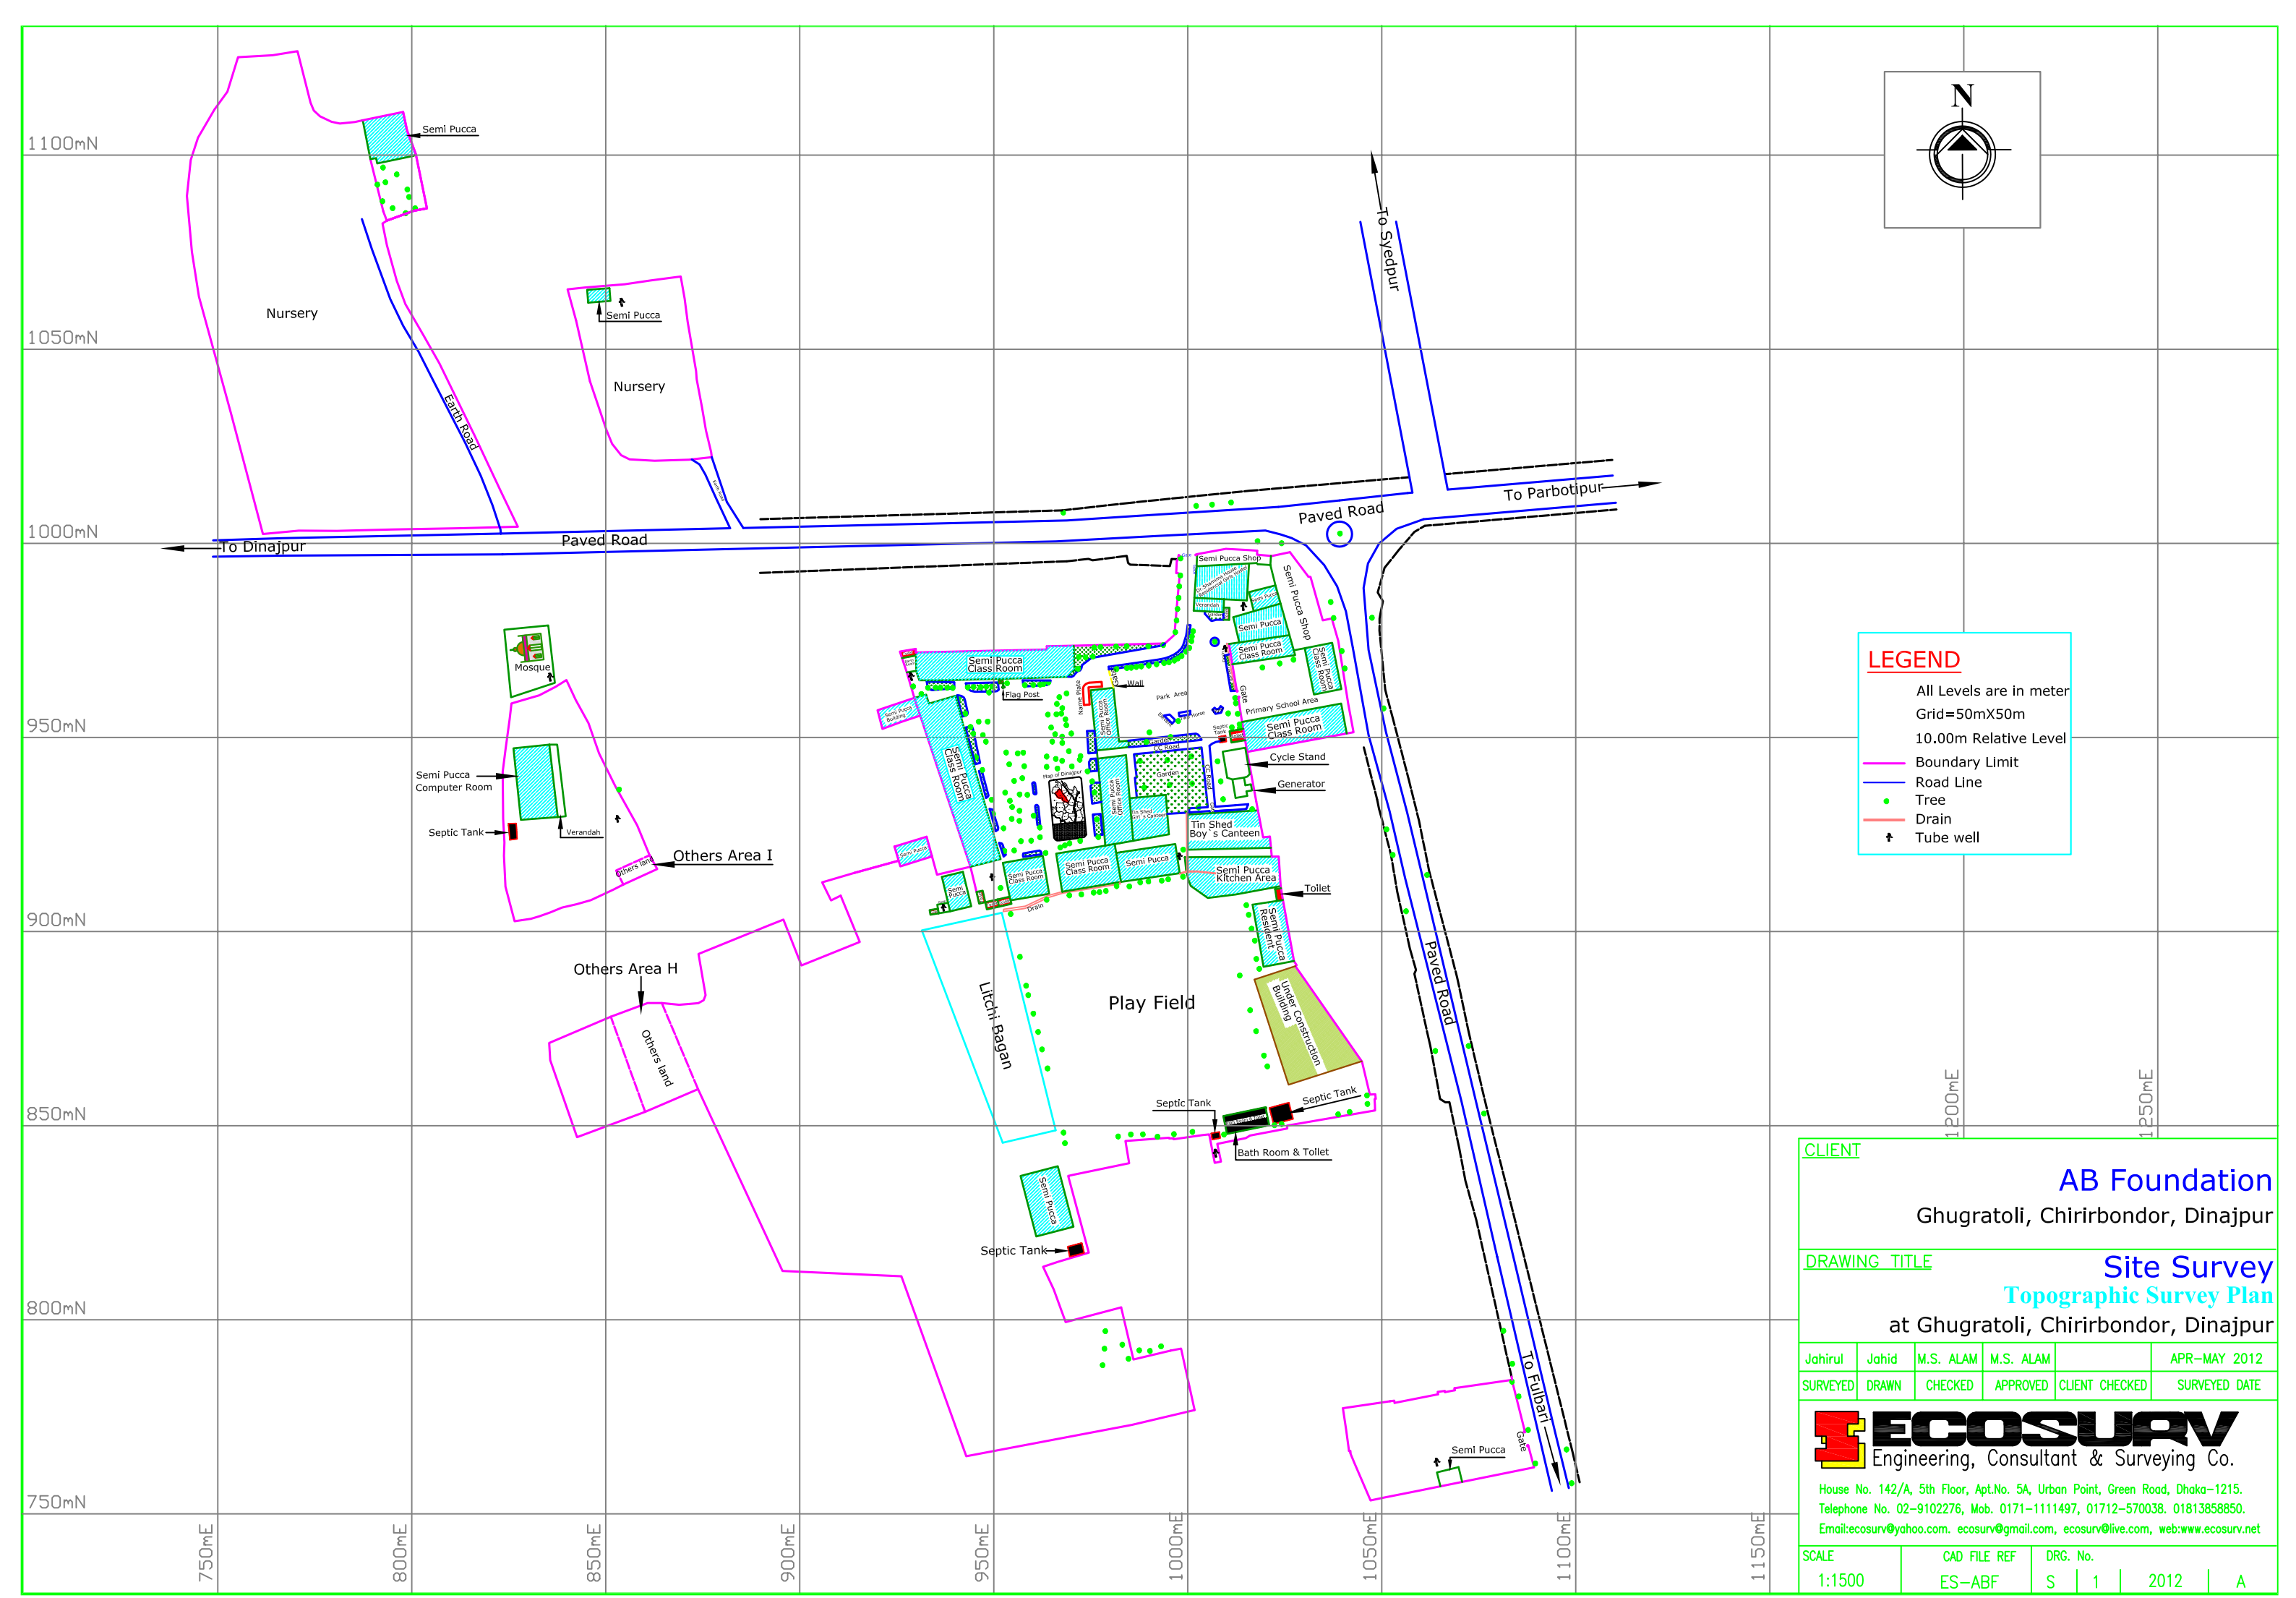

CLIENT

AB Foundation

Ghugratoli, Chirirbondor, Dinajpur

DRAWING TITLE

Site Survey

Topographic Survey Plan

at Ghugratoli, Chirirbondor, Dinajpur

Jahirul	Jahid	M.S. ALAM	M.S. ALAM		APR–MAY 2012
SURVEYED	DRAWN	CHECKED	APPROVED	CLIENT CHECKED	SURVEYED DATE

ECOSURV
Engineering, Consultant & Surveying Co.
House No. 142/A, 5th Floor, Apt.No. 5A, Urban Point, Green Road, Dhaka–1215.
Telephone No. 02–9102276, Mob. 0171–1111497, 01712–570038. 01813858850.
Email:ecosurv@yahoo.com. ecosurv@gmail.com, ecosurv@live.com, web:www.ecosurv.net

SCALE	CAD FILE REF	DRG. No.			
1:1500	ES–ABF	S	1	2012	A